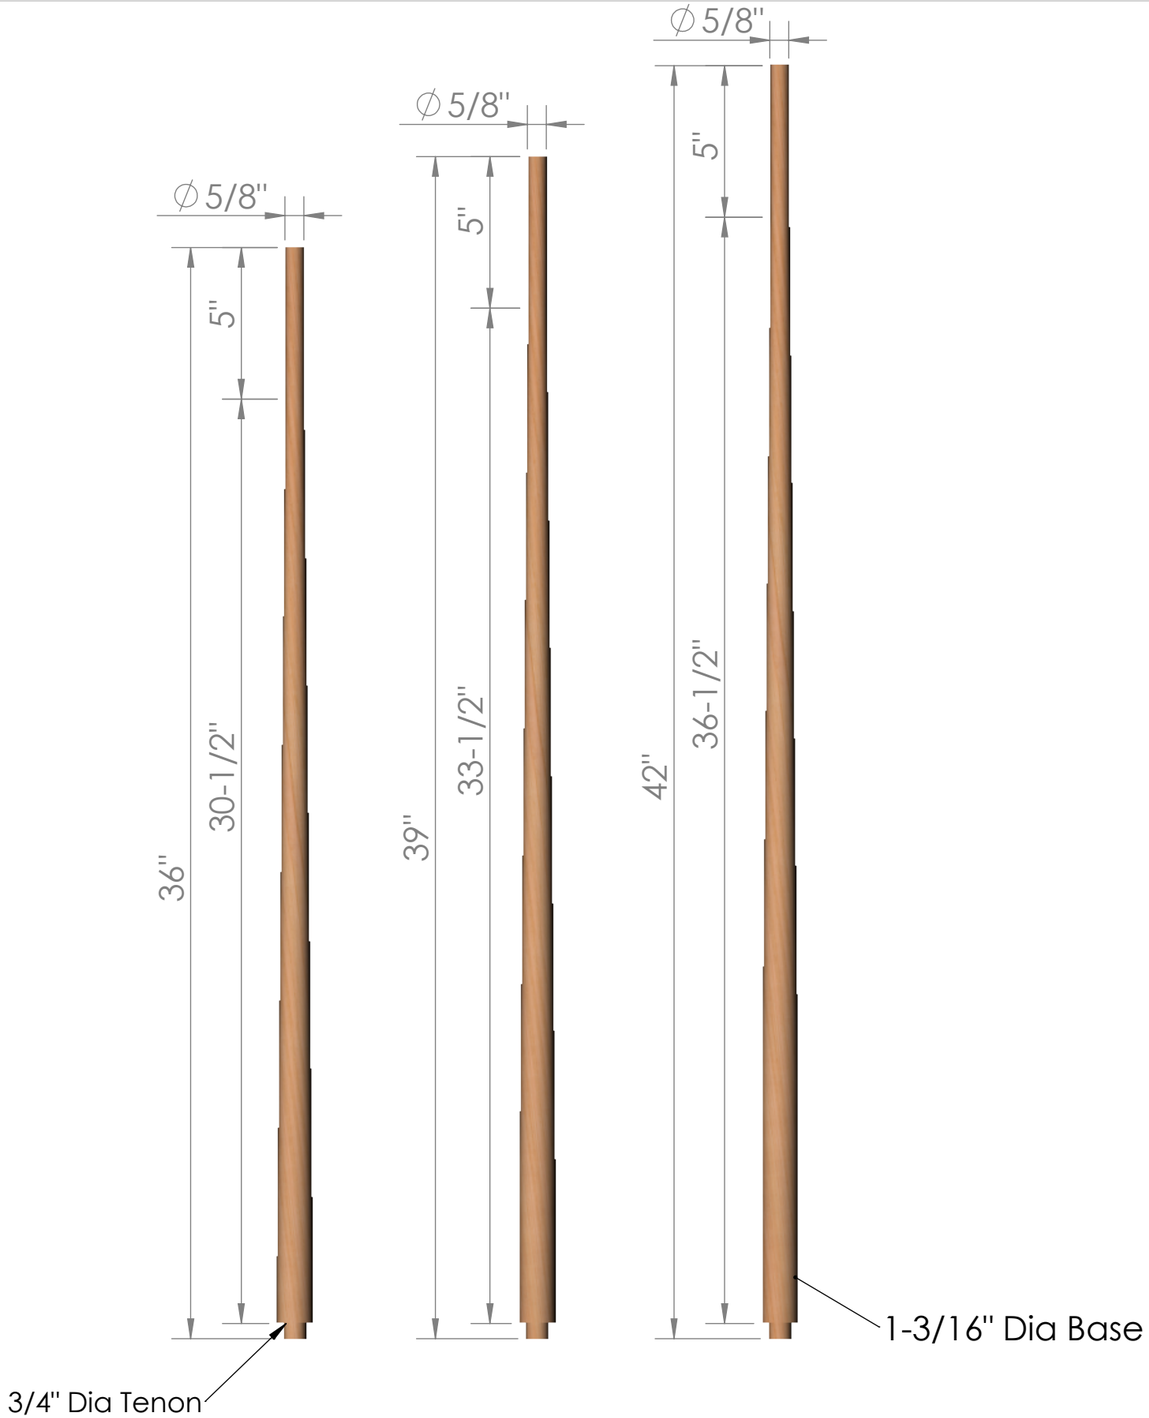

Rake Alinged Balusters

Based off a 7-1/2" Rise and 10" Run

When using two balusters per tread
on an open stair with a 34" handrail height
use 36" and 39" balusters

When using 3 balusters per tread on
an open stair with a 34" handrail height
use 36", 39" and 42".

For 36" balconies use 36" balusters for 37"-39"
balconies use 39" balusters and for 40"- 42"
balconies use 42" balusters

Handrail Fittings

Start Easing use 42" balusters

Turnout and Volute use 42" balusters

TITLE:	PART #	
K5040 1-1/4" Round Tapered Balusters	K5040	

THIS DRAWING IS THE SOLE PROPERTY OF KINZEL WOOD PRODUCTS LLC. ANY REPRODUCTION IN PART OR AS A WHOLE WITHOUT THE WRITTEN PERMISSION OF KINZEL WOOD PRODUCTS LLC IS PROHIBITED.

KINZEL WOOD PRODUCTS LLC